FilmL.A., Inc.
6255 W Sunset Blvd, 12th Floor
Hollywood, CA 90028
t: (213)977-8600 - f: (213)977-8601
www.filmla.com

## Summary Information

**Permit No:** F00142623-A **Type of Permit:** FILMING **Release Date:** 09/27/2018

**Production Company** UNIVERSAL TELEVISION INC GOOD GIRLS

**Insured Company Name** UNIVERSAL TELEVISION LLC

Contact Phone No. 1 818-684-1185
Contact Phone No. 2
Fax 818-733-4621
Address 100 UNIVERSAL CITY PLAZA, BLDG 5225 2ND FLOOR
WEST UNIVERSAL CITY, California 91608

**Production Title** GOOD GIRLS EP# 205

**Type of Production** TV Drama

**Producer** Dylan Massin / Mike Weaver

**Director** Michael Spiller

**1st AD** Patrick Richmond

**Production Manager** Dylan Massin

**FilmL.A. Coordinator** Michael Gonzalez

**Location Manager** Peter Martorano
Primary Phone Mobile - 213-798-7779
Secondary Phone Office - 818-733-4585

**Location Assistant** Will Jorgenson
Primary Phone Mobile - 805-207-8101
Secondary Phone

### Fees

| | |
|---|---|
| Posting 600 | $138.00 |
| Posting 1800 | $414.00 |
| Notification Charge | $367.00 |
| LA CITY LANE AND STREET CLOSURE FEE | $312.00 |
| FILMLA NON-REFUNDABLE FILM PERMIT RIDER FEE | $109.00 |

**Total Permit Fee** $1,340.00

**Number of Locations** 1

NOT A PERMIT

FilmL.A., Inc.
6255 W Sunset Blvd, 12th Floor
Hollywood, CA 90028
t: (213)977-8600 - f: (213)977-8601
www.filmla.com

## Summary Information — Location



| | | | |
|---|---|---|---|
| **Permit Number** | F00142623-A | **Location Manager** | Peter Martorano |
| **Production Company** | UNIVERSAL TELEVISION INC GOOD ... | Primary Phone | Mobile - 213-798-7779 |
| **Insured Company** | UNIVERSAL TELEVISION LLC | Secondary Phone | Office - 818-733-4585 |
| **Production Title** | GOOD GIRLS EP# 205 | | |

**Location Address** 11653 Moorpark St, Los Angeles, CA, 91602

**Location Type** Market

**Prep Dates** 9/28/2018 - 9/28/2018 13:00 - 18:00 1 day

**Film Dates** 9/28/2018 - 9/28/2018 18:00 - 23:59 1 day

**Strike Dates** 9/29/2018 - 9/29/2018 06:00 - 09:00

**Open or Closed to the Public** Closed

**Generic Conditions**

*LA CITY AND/OR LA COUNTY FIRE CHECKLIST ATTACHED TO FINAL PERMIT. THE PERMITTEE IS RESPONSIBLE FOR COMPLETING CHECKLIST PRIOR TO FILMING ACTIVITY AT THIS LOCATION. NON COMPLIANCE MAY RESULT IN ASSIGNMENT OF A FIRE OFFICER.
Community Survey Obtained
Equipment staging and vehicles may park on one side of the street only.
Must Maintain 5' Clearance on Sidewalks/Walkways
Must maintain local/emergency access
No cast or crew parking on area streets
No steps from trailers, trucks or motorhomes may be facing road
Number of uniformed officers listed on the permit is a minimum requirement.
Permittee remains responsible for deploying a sufficient number of uniformed officers to provide traffic and crowd control to ensure the safety of the film crew and the public.
Traffic control must be done in accordance w/MUTCD
Traffic Officers Required
Uniformed officers shall have a copy of the film permit in their possession and are required to confirm that all traffic control signage devices are in place.

**Please see attached document** Moorpark btwn Colfax & 190 ft west NS curb - Good Girls.pdf

**Equipment on Location**

| Type | Quantity |
|---|---|
| 5 or 10 ton trucks | 5 |
| Cast/Crew vehicles | 85 |
| Catering Truck | 1 |
| Condors | 1 |

**Personnel on Location**

| Type | Quantity |
|---|---|
| Cast | 5 |
| Crew | 85 |
| Extras | 30 |

NO PERMIT

FilmL.A., Inc.
6255 W Sunset Blvd, 12th Floor
Hollywood, CA 90028
t: (213)977-8600 - f: (213)977-8601
www.filmla.com

## Summary Information — Location



| | | | |
|---|---|---|---|
| **Permit Number** | F00142623-A | **Location Manager** | Peter Martorano |
| **Production Company** | UNIVERSAL TELEVISION INC GOOD ... | Primary Phone | Mobile - 213-798-7779 |
| **Insured Company** | UNIVERSAL TELEVISION LLC | Secondary Phone | Office - 818-733-4585 |
| **Production Title** | GOOD GIRLS EP# 205 | | |

| | |
|---|---|
| Cranes | 1 |
| Cube Trucks | 2 |
| Generator | 2 |
| Honey Wagons | 1 |
| Motor Homes | 5 |
| Picture vehicles | 10 |
| Portable restrooms | 1 |
| Scissor Lifts | 1 |
| Semi Trucks | 4 |
| Stakebed Trucks | 4 |
| Trailers | 4 |
| Vans | 4 |

**Where are the extras holding?** Background Parking
12225 Ventura Blvd.
Studio CIty, CA 91604

**Filming Activities** Drive by; Drive ups & away; Equipment on property; Equipment on sidewalk, in curb lane & across street; Interior and exterior dialogue;

**Jurisdiction** **Political:** Los Angeles City - Council District 02 **Police:** Los Angeles Police Department **Fire:** Los Angeles City

**Thomas Guide** **Page:** 562 **Grid:** H4

**Approvals**

| | |
|---|---|
| LOS ANGELES CITY POLICE DEPARTMENT | Vincent Aguirre |
| FILMLA. CLOSURES | Yulizza Ramirez |
| LOS ANGELES CITY DEPARTMENT OF PUBLIC WORKS | Vanessa Martin |

**Coordinator Note** Rider A releases location

**Parking**

| | | | |
|---|---|---|---|
| **Base Camp** Location Type : Other Location | UNIVERSAL STUDIOS/CITY WALK 1000 Universal Studios Blvd, Los Angeles County, CA, 91608 | **Crew Parking** Location Type : Other Location | UNIVERSAL STUDIOS/CITY WALK 1000 Universal Studios Blvd, Los Angeles County, CA, 91608 |

**Posting "No Parking" signs** E/S OF COLFAX AVE, FROM MOORPARK ST. TO LANDALE ST.
N/S OF MOORPARK ST, FROM COLFAX AVE TO TROOST AVE.

NO PERMIT

FilmL.A., Inc.
6255 W Sunset Blvd, 12th Floor
Hollywood, CA 90028
t: (213)977-8600 - f: (213)977-8601
www.filmla.com

## Summary Information — Location



| | | | |
|---|---|---|---|
| **Permit Number** | F00142623-A | **Location Manager** | Peter Martorano |
| **Production Company** | UNIVERSAL TELEVISION INC GOOD ... | Primary Phone | Mobile - 213-798-7779 |
| **Insured Company** | UNIVERSAL TELEVISION LLC | Secondary Phone | Office - 818-733-4585 |
| **Production Title** | GOOD GIRLS EP# 205 | | |

W/S OF TROOST AVE, FROM MOORPARK ST. NORTH TO (AND INCLUDING) CUL-DE-SAC
N/S MOORPARK AVE., FROM COLFAX AVE. WEST 190 FT

**Approximate Footage** 1501 - 1800 **Log Number** 217246

**Date(s)** 9/28/2018 to 9/28/2018 **Time(s)** 00:00 to 00:00

**Posting "No Parking" signs** E/S OF COLFAX AVE, FROM MOORPARK ST. TO LANDALE ST.

**Approximate Footage** 301 - 600 **Log Number** 217495

**Date(s)** 9/29/2018 to 9/29/2018 **Time(s)** 00:00 to 00:00

**Lane / Full Closure** LANE CLOSURE: N/S MOORPARK AVE., FROM COLFAX AVE. WEST 190 FT

**Approximate Footage** 0 - 300

**Date(s)** 9/28/2018 to 9/28/2018 **Time(s)** 13:00 to 23:59

NOT A PERMIT

Permit #F00142623-A




W20-1 W20-5 (L) W1-6 (R) C30(CA) W4-2(RT) R3-7

Ⓢ TRAFFIC SIGNAL
● TRAFFIC CONE
TYPE I W/ SIGN
HIGH LEVEL WARNING DEVICE

**ALL TRAFFIC CONTROL WILL BE INSTALLED TO MEET OR EXCEED THE MUTCD AND WATCH MINIMUM REQUIREMENTS**

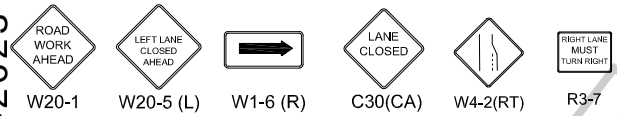


## WORK ZONE TRAFFIC CONTROL PLAN
## GENERAL NOTES

**1. DATE/TIME: 9-28-18 FROM 13:00 TO 23:59 HOURS.**

2. ALL SIGNING, STRIPING, AND TRAFFIC CONTROL DEVICES SHALL CONFORM TO THE (CURRENT) STATE OF CALIFORNIA DEPARTMENT OF TRANSPORTATION (CALTRANS) STANDARD PLANS AND STANDARD SPECIFICATIONS, CALIFORNIA MUTCD, AND ANY ADDENDUMS THERETO, AND AS SHOWN ON THESE PLANS, SYMBOLS AND ABBREVIATIONS USED ARE SHOWN ON CALTRANS STANDARD PLANS.
3. THERE WILL BE NO INTERFERENCE WITH TRAFFIC SIGNALS OR CROSSWALKS.
4. CONES WILL BE 28" MINIMUM HEIGHT AND HAVE REFLECTORIZED SLEEVES FOR NIGHT WORK.
5. POLICE WILL DIRECT TRAFFIC IF NECESSARY.

| | |
|---|---|
| TCP FOR: | UNIVERSAL TELEVISION: "GOOD GIRLS" |
| LOCATION: | MOORPARK. FROM COLFAX TO 190' WEST CITY OF STUDIO CITY, CA |
| CONTACT: | MIKE TARIS<br>OFFICE# 818-706-8022<br>JESSICA AICHS<br>PH# 213-805-6703 |
| | JCL TRAFFIC SERVICES<br>(213) 622-9775<br>C31-CA Lic # 805357 |
| DATE / REVISIONS | DRAFTER: MARIO MENJIVAR<br>SCALE: N.T.S.<br>FILM LA: MG |

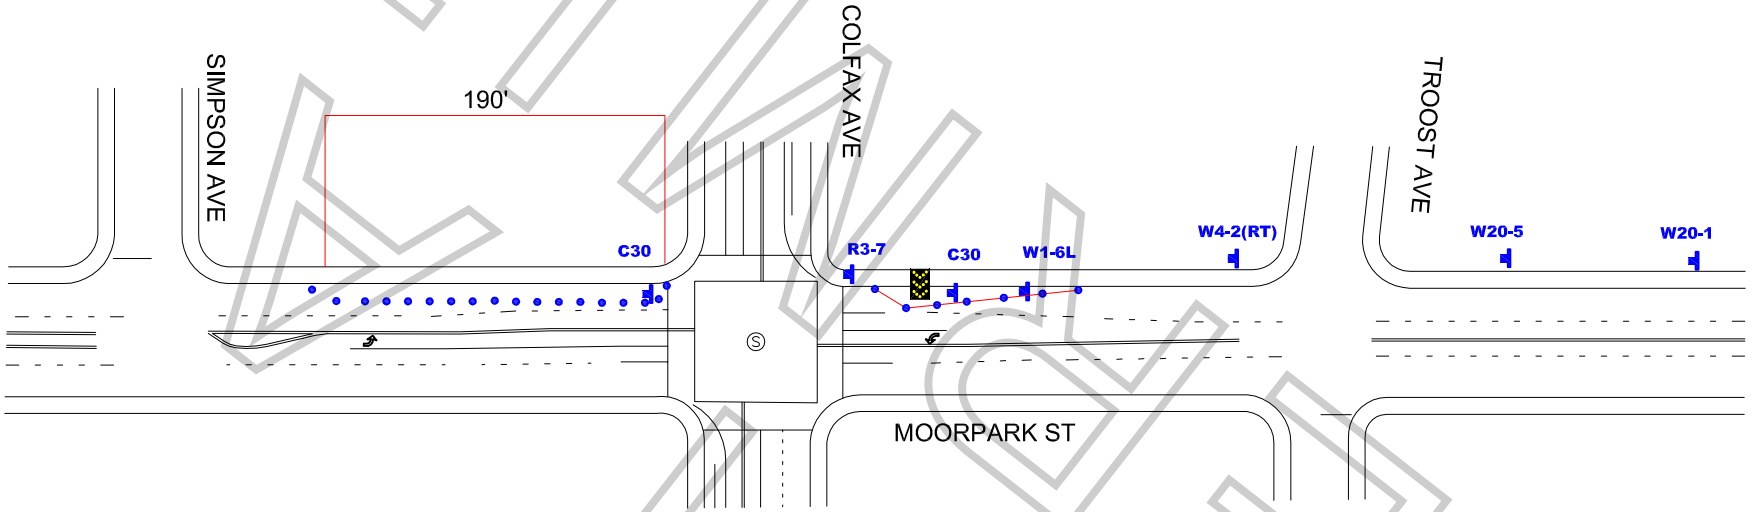ALIWOOD